

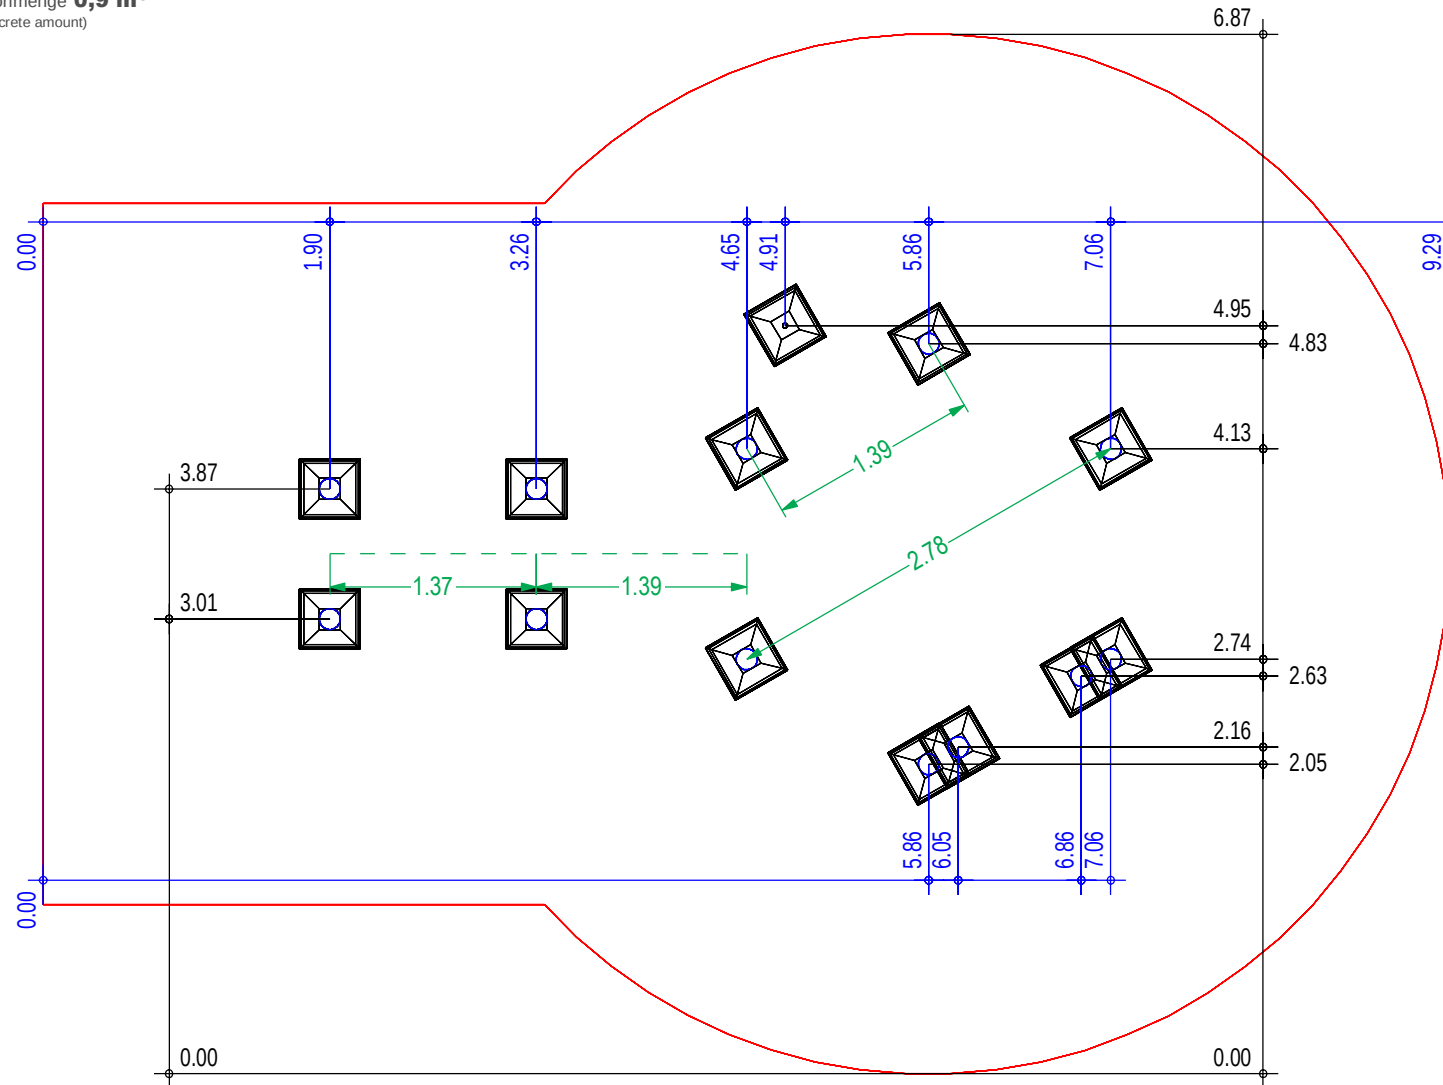
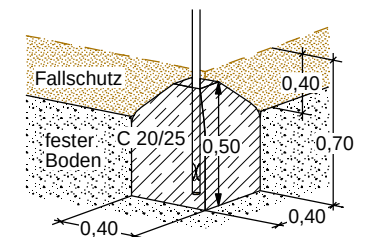


Betonmenge **0,9 m³**
(Concrete amount)

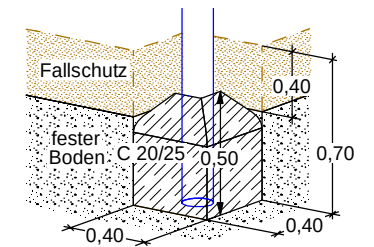

Alternativ: Fundament flach/kantig (Alternative: Foundations plain/edged)

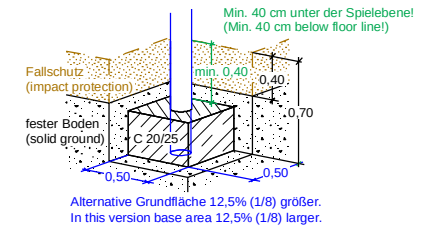

FUNDAMENTPLAN (FOUNDATION PLAN)

Kletteranlage - Classic - "Großes Teufelshorn"
Climbing system - Classic - "Großes Teufelshorn"

CJ6-117-110-AB0-0300

2,10 m
Max. freie Fallhöhe (Max. free fall height)

ab 8 Jahre 8 years up on
Unverbindl. Altersempfehlung (Non-binding age recommendation)

Bodenarten siehe DIN EN 1176-1-2017-12(D) Tabelle I.1
(Soil types for installation outside Germany see DIN EN 1176-1-2017-12 Table 4)

1,69 × 0,14 × 2,68 m
Größtes Teil (Largest part)

ca. 100 kg
Schwerstes Teil (Heaviest part)

DIN A4 / M 1: 50

Maßangaben in Meter
(Dimensions in meters)

Techn. Änderungen vorbehalten.
(Technical modifications reserved.)

Geändert (Amended)

A.B. 07.11.2019
Erstellt (Created)

