

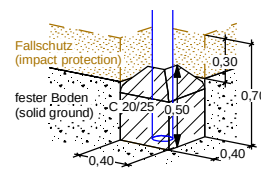
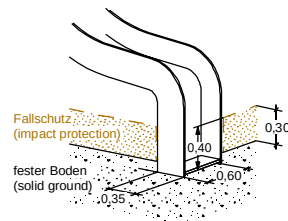


Betonmenge **0,6 m³**
(Concrete amount)

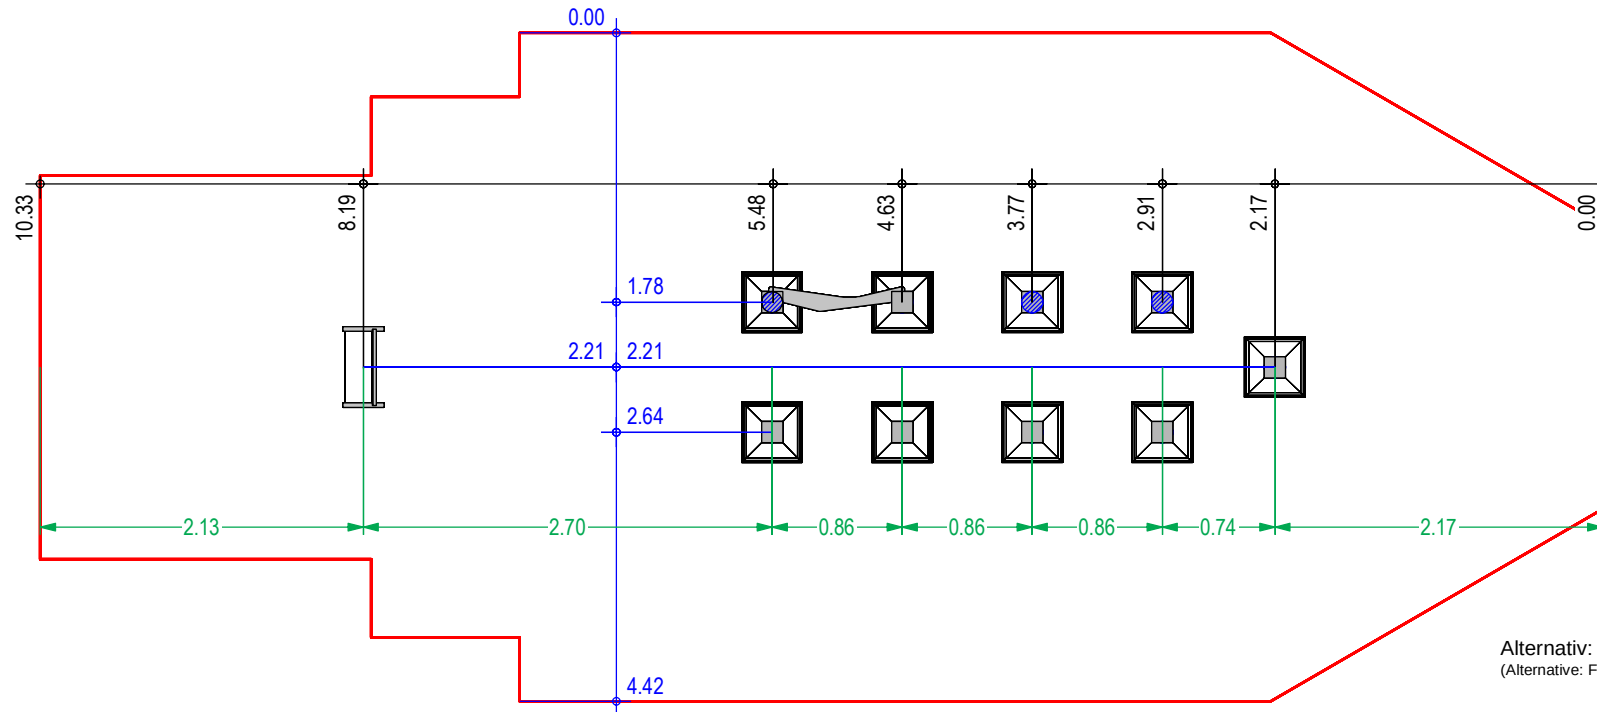

Alternativ: Fundament flach/kantig
(Alternative: Foundations plain/edged)

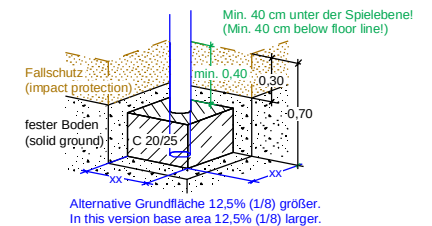

FUNDAMENTPLAN (FOUNDATION PLAN)

Spielschiff - Exoticcs - "Juno - E01"
play ship - Exoticcs - "Juno - E01"

ab 3 Jahre 3 years up on
Unverbindl. Altersempfehlung (Non-binding age recommendation)

3,64 × 1,50 × 4,00 m
Größtes Teil (Largest part)

DIN A4 / M 1:50

Maßangaben in Meter
(Dimensions in meters)

Techn. Änderungen vorbehalten.
(Technical modifications reserved.)

Geändert (Amended)

A.B. 25.08.2020
Erstellt (Created)



CD5-T01-M03-AE0-73S0-1RP

1,47 m
Max. freie Fallhöhe (Max. free height of fall)

Bodenarten siehe "Wartungshinweise"
Soil types see "Maintenance Instructions"

ca. 500 kg
Schwerstes Teil (Heaviest part)