

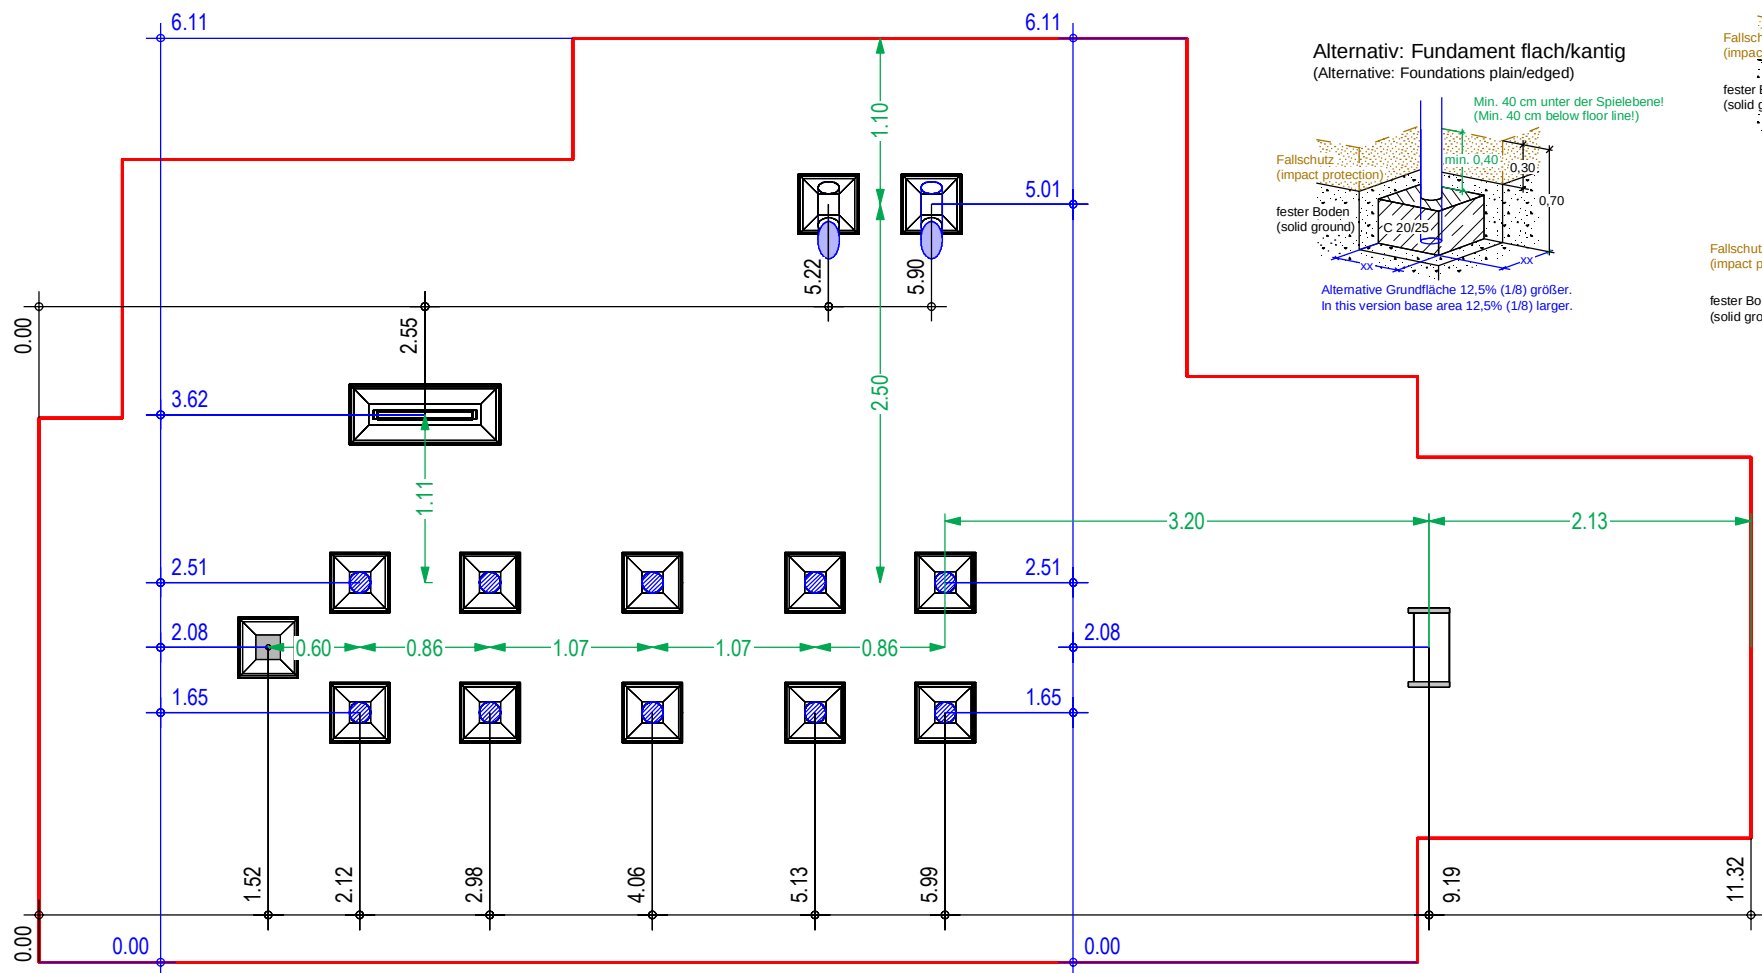
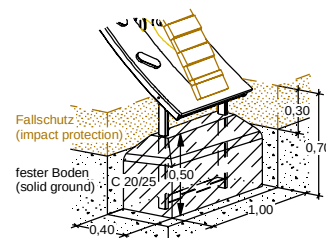
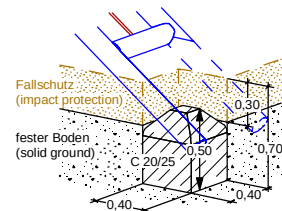
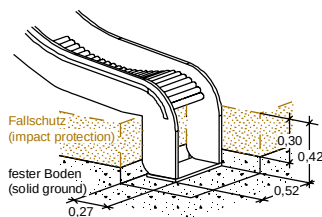
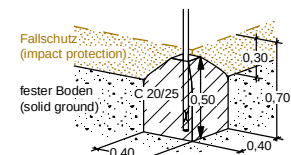


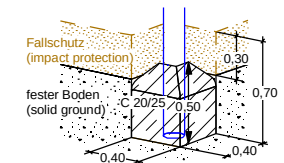

Alternativ: Fundament flach/kantig
(Alternative: Foundations plain/edged)

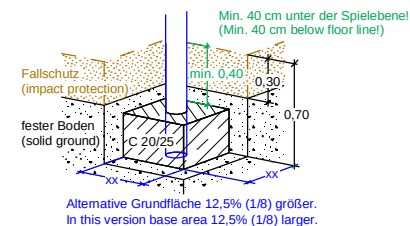

FUNDAMENTPLAN (FOUNDATION PLAN)

Spielkombination - ARTisticcs - "Oberzier - A01"

Tower system - ARTisticcs - "Oberzier - A01"

ab 4 Jahre

4 years up on

Unverbindl. Altersempfehlung (Non-binding age recommendation)

ca. 206 kg

Schwerstes Teil (Heaviest part)

DIN A4 / M 1: 50

Maßangaben in Meter
(Dimensions in meters)

Techn. Änderungen vorbehalten.
(Technical modifications reserved.)

A.H. 23.05.2022
Geändert (Amended)

M.J. 19.11.2021
Erstellt (Created)



CA4-207-B03-AAR-1300-000

1,47 m

Max. freie Fallhöhe (Max. free height of fall)

Bodenarten: Rasen oder Synthetischer Fallschutz

(Soil types: Gras or synthetic impact protection)

1,0 m³

Betonmenge (Concrete amount)