

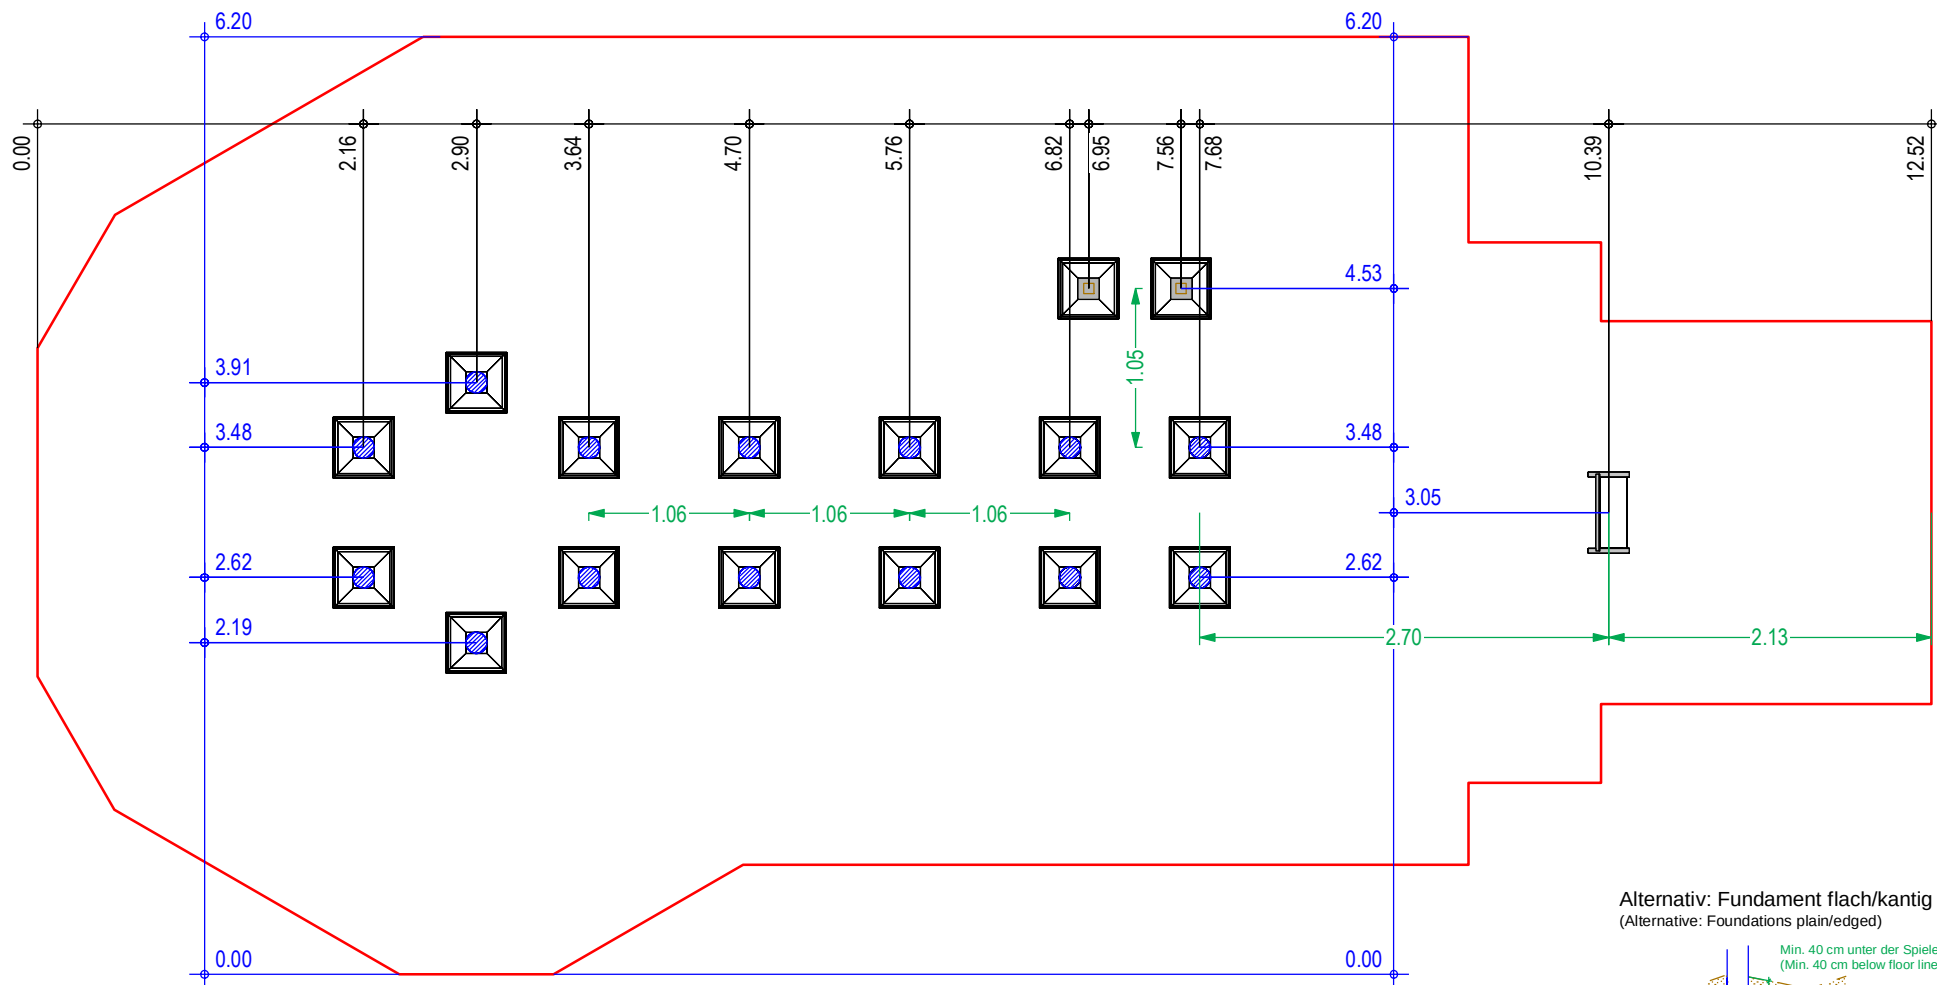
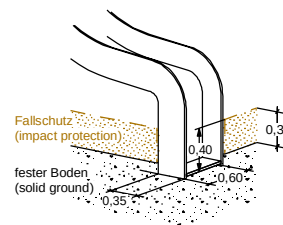
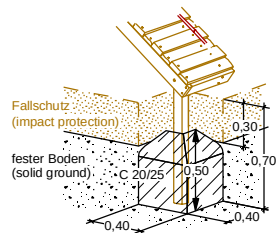


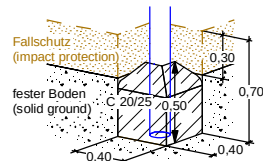

Alternativ: Fundament flach/kantig
(Alternative: Foundations plain/edged)

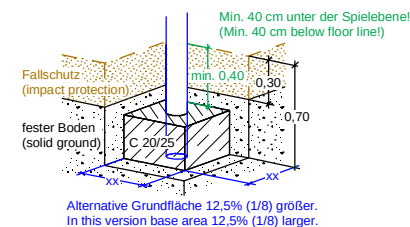

FUNDAMENTPLAN (FOUNDATION PLAN)

Spielkombination - Basic- "Engeln - B01"

Tower system - Basic- "Engeln - B01"

CA6-206-M04-AB0-73M0-R8

1,97 m

Max. freie Fallhöhe (Max. free height of fall)

ab 4 Jahre

4 years up on

Unverbindl. Altersempfehlung (Non-binding age recommendation)

Bodenarten siehe "Wartungshinweise"

(Soil types see "Maintenance Instructions")

ca. 670 kg

Schwerstes Teil (Heaviest part)

1,1 m³

Betonmenge (Concrete amount)

DIN A4 / M 1:50

Maßangaben in Meter
(Dimensions in meters)

Techn. Änderungen vorbehalten.
(Technical modifications reserved.)

Geändert (Amended)

M.J. 08.11.2021
Erstellt (Created)

