

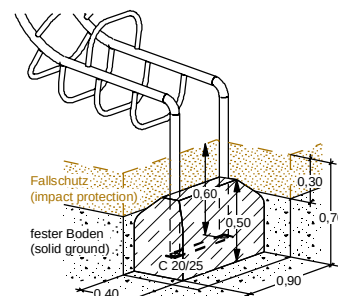
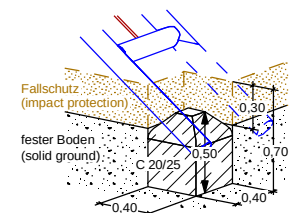
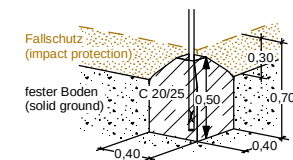
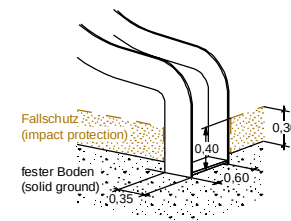
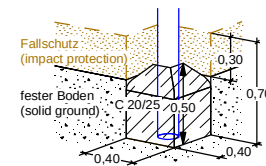


Betonmenge **1,7 m³**
(Concrete amount)

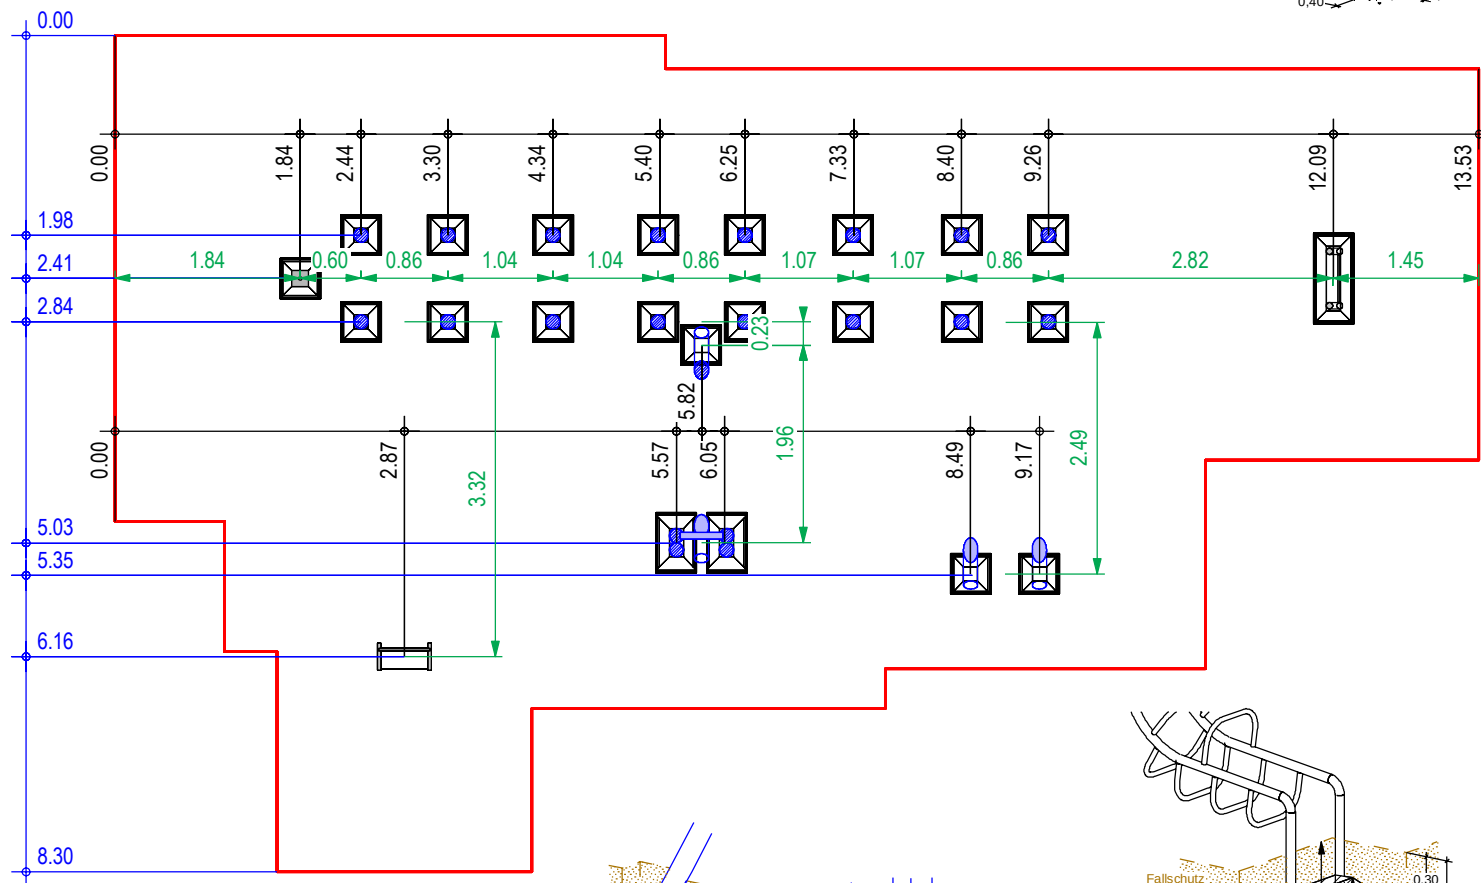

Alternativ: Fundament flach/kantig
(Alternative: Foundations plain/edged)

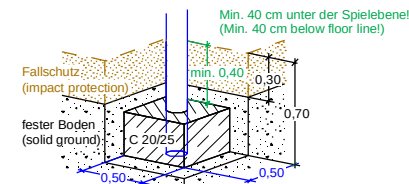

Alternative Grundfläche 12,5% (1/8) größer.
In this version base area 12,5% (1/8) larger.

FUNDAMENTPLAN (FOUNDATION PLAN)

Spielkombination - Classic - "Eschede - C01"
tower system - Classic - "Eschede - C01"

ab 5 Jahre 5 years up on
Unverbindl. Altersempfehlung (Non-binding age recommendation)

1,22 × 1,41 × 4,50 m
Größtes Teil (Largest part)

DIN A4 / M 1:75

CA4-309-M04-AC0-73S0

1,97 m
Max. freie Fallhöhe (Max. free height of fall)

DIN EN 1176-1:2017-12(D) Tabelle I.1
DIN EN 1176-1:2017-12 Table 4

ca. 375 kg
Schwerstes Teil (Heaviest part)

Maßangaben in Meter
(Dimensions in meters)
Techn. Änderungen vorbehalten.
(Technical modifications reserved.)

Geändert (Amended)

F.S. 09.04.2020
Erstellt (Created)

