
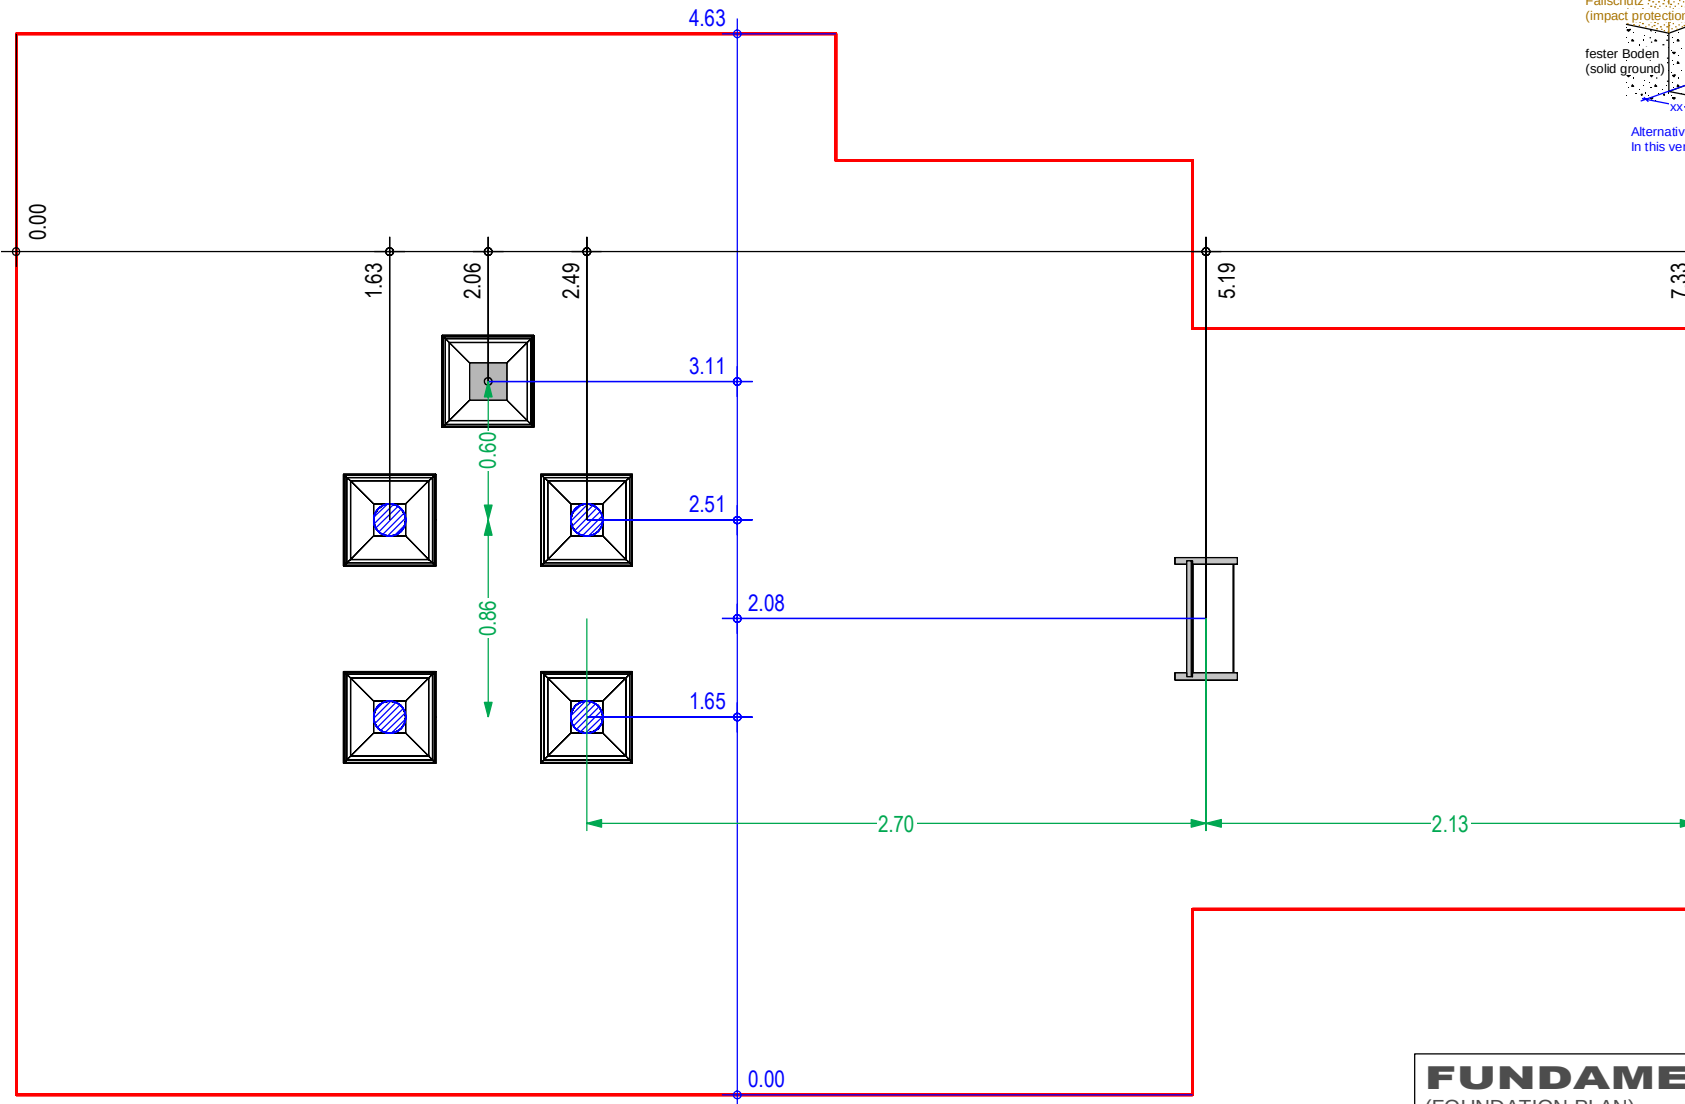
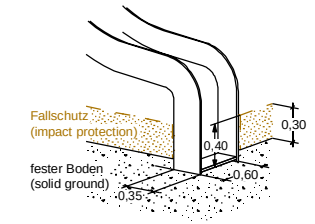
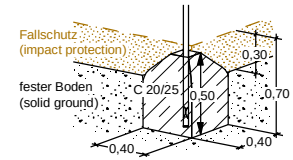
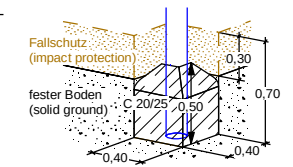


Alternativ: Fundament flach/kantig
(Alternative: Foundations plain/edged)

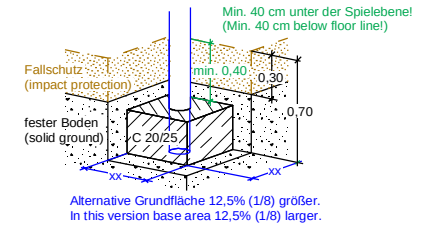

FUNDAMENTPLAN
(FOUNDATION PLAN)

Spielkombination - Exoticcs - "Nohra - E01" Tower system - Exoticcs - "Nohra - E01"	ab 3 Jahre 3 years up on Unverbindl. Altersempfehlung (Non-binding age recommendation)	ca. 206 kg Schwerstes Teil (Heaviest part)	DIN A4 / M 1:33 Maßangaben in Meter (Dimensions in meters)	Geändert (Amended)
CA4-104-B06-AE0-7000-000	1,47 m Max. freie Fallhöhe (Max. free height of fall)	Bodenarten siehe "Wartungshinweise" (Soil types see "Maintenance Instructions")	0,4 m³ Betonmenge (Concrete amount)	Techn. Änderungen vorbehalten. (Technical modifications reserved.)
A.B. 1891002029 Erstellt (Created)				