
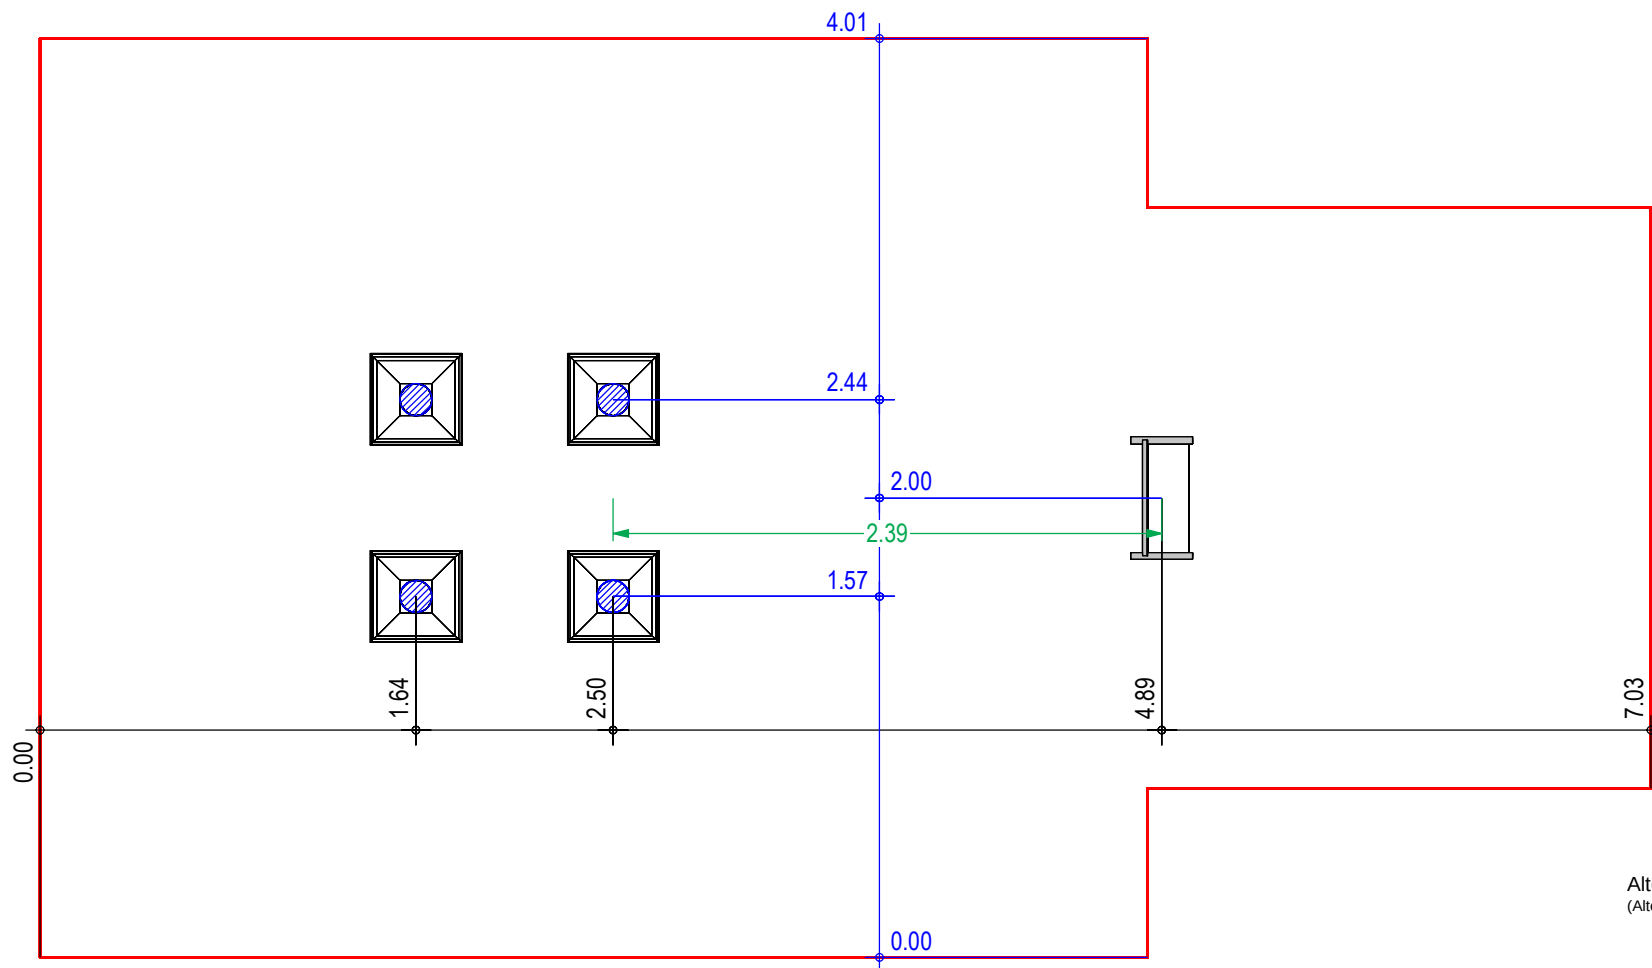


Alternativ: Fundament flach/kantig
(Alternative: Foundations plain/edged)

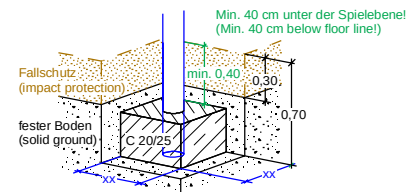

Alternative Grundfläche 12,5% (1/8) größer.
In this version base area 12,5% (1/8) larger.

FUNDAMENTPLAN (FOUNDATION PLAN)

Spielkombination - Exoticcs - "Cottbus - E01" Tower system - Exoticcs - "Cottbus - E01"		ab 3 Jahre 3 years up on Unverbindl. Altersempfehlung (Non-binding age recommendation)	ca. 280 kg Schwerstes Teil (Heaviest part)	DIN A4 / M 1:33 Maßangaben in Meter (Dimensions in meters)	A.H. 11.11.2020 Geändert (Amended)
CA4-103-A03-AE0-7300-000	1,22 m Max. freie Fallhöhe (Max. free height of fall)	Bodenarten siehe "Wartungshinweise" (Soil types see "Maintenance Instructions")	0,3 m³ Betonmenge (Concrete amount)	Techn. Änderungen vorbehalten. (Technical modifications reserved.)	F.S. 13.12.2018 Erstellt (Created)

