
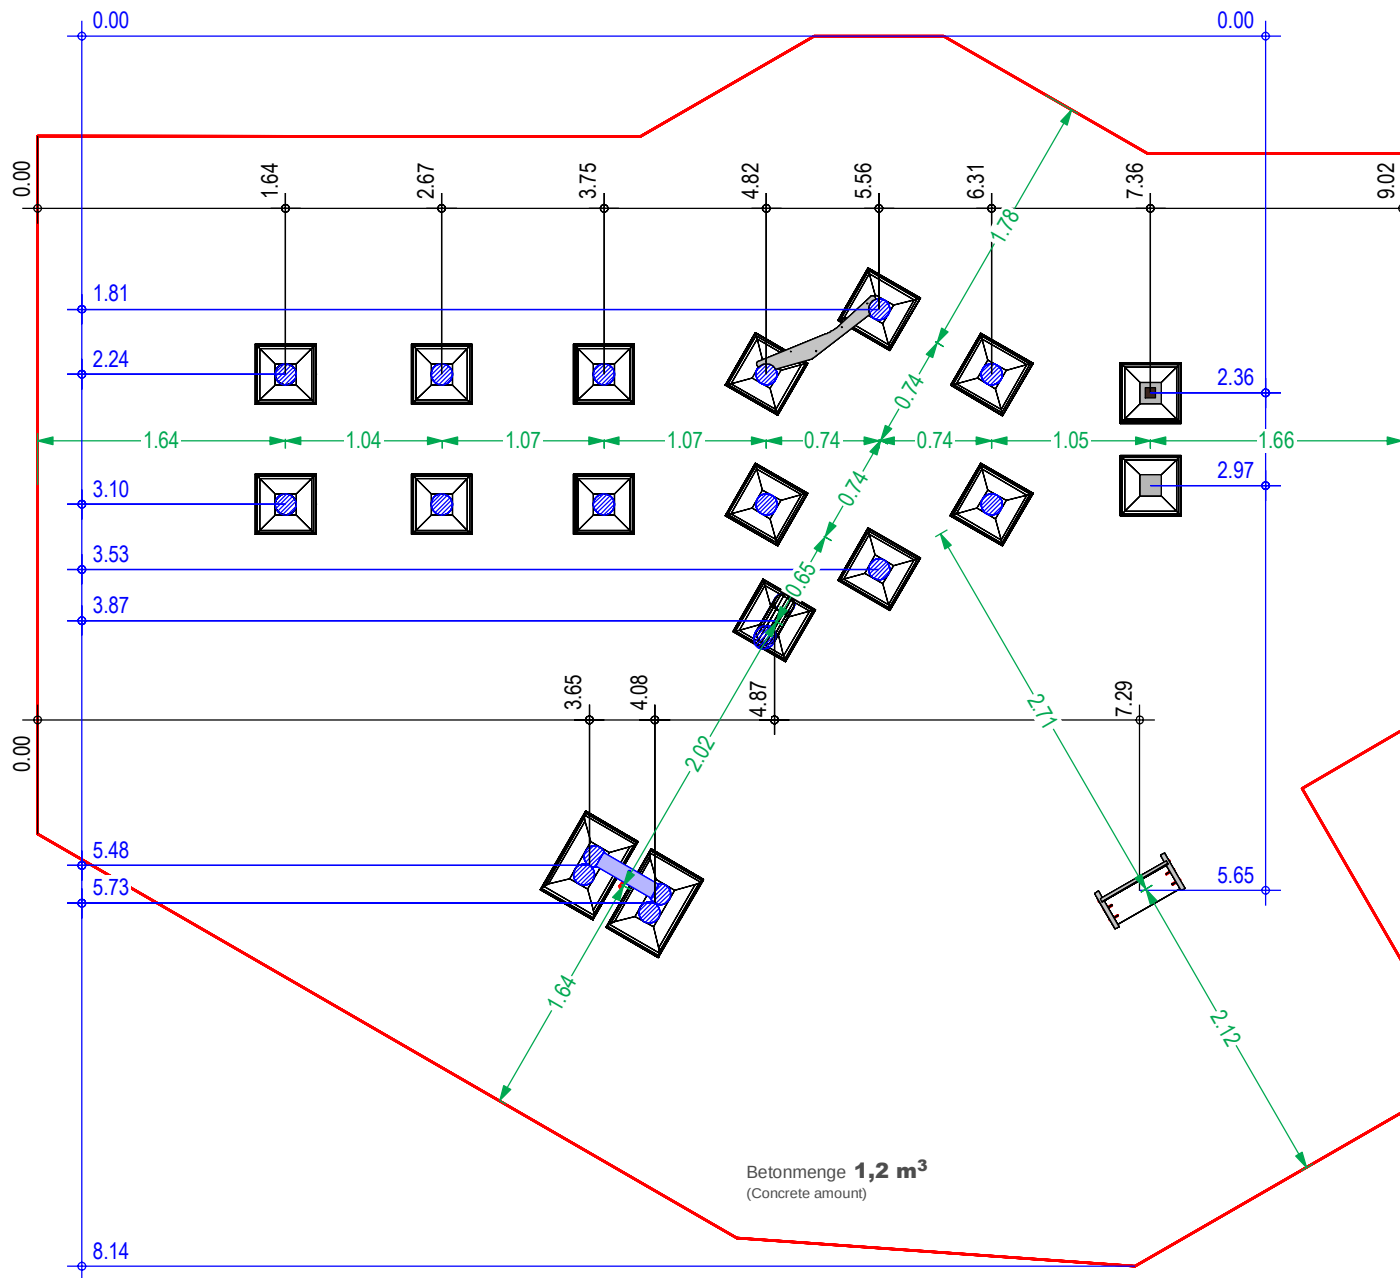


Alternativ: Fundament flach/kantig  
(Alternative: Foundations plain/edged)

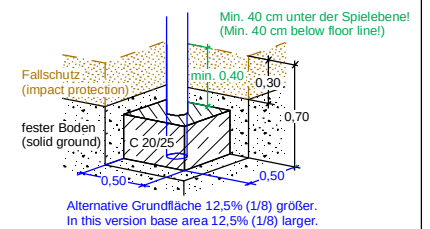

## FUNDAMENTPLAN (FOUNDATION PLAN)

**Spielkombination - Exoticcs - "Alzenau - E01"**

Tower system - Exoticcs - "Alzenau - E01"

**CA6-105-M02-AE0-73W0-00P**

**1,47 m**

Max. freie Fallhöhe (Max. free fall height)

**ab 4 Jahre**

4 years up on

Unverbindl. Altersempfehlung (Non-binding age recommendation)

Bodenarten siehe DIN EN 1176-1-2017-12(D) Tabelle I.1  
(Soil types for installation outside Germany see DIN EN 1176-1-2017-12 Table 4)

**2,16 × 2,34 × 4,19 m**

Größtes Teil (Largest part)

**ca. 590 kg**

Schwerstes Teil (Heaviest part)

**DIN A4 / M 1:50**

Maßangaben in Meter  
(Dimensions in meters)

Techn. Änderungen vorbehalten.  
(Technical modifications reserved.)

M.J. 12.11.2019

Geändert (Amended)

A.B. 04.02.2019

Erstellt (Created)

