
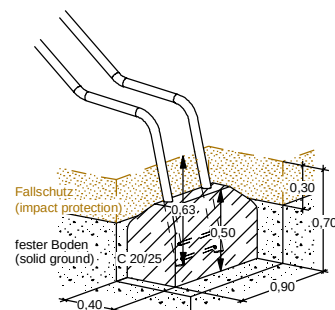
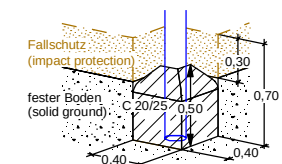
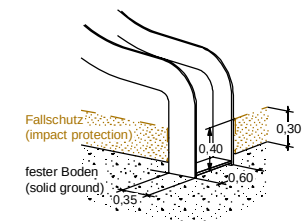
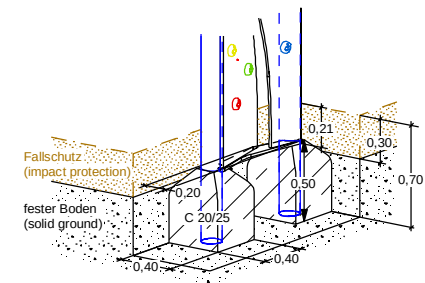


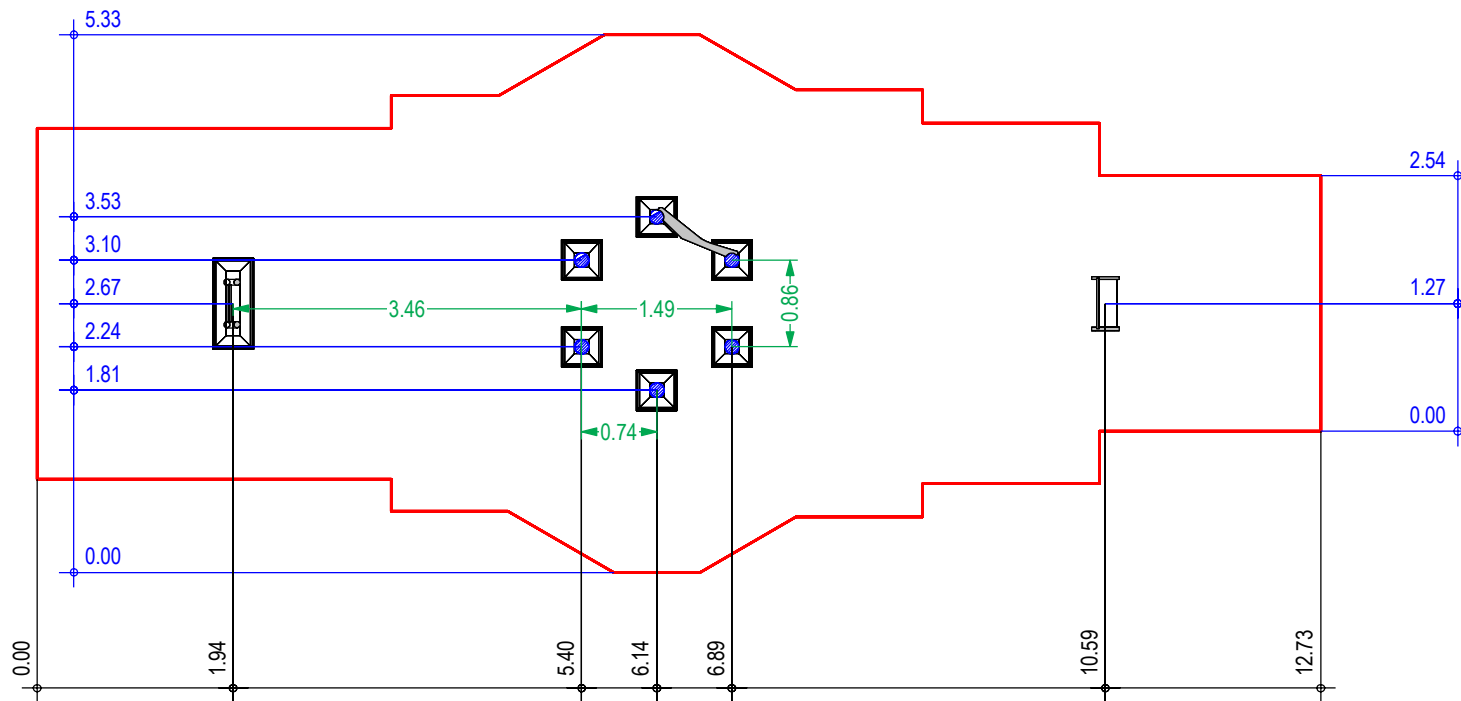

FUNDAMENTPLAN (FOUNDATION PLAN)

Spielkombination - Exoticcs - "Kirchsahr - E01"

Tower system - Exoticcs - "Kirchsahr - E01"

ab 6 Jahre

6 years up on

Unverbindl. Altersempfehlung (Non-binding age recommendation)

ca. 730 kg

Schwerstes Teil (Heaviest part)

DIN A4 / M 1:75

Maßangaben in Meter
(Dimensions in meters)

Techn. Änderungen vorbehalten.
(Technical modifications reserved.)

Geändert (Amended)

D.M. 05.10.2021
Erstellt (Created)



CA6-106-M36-AER-63W0-9RD

1,97 m

Max. freie Fallhöhe (Max. free height of fall)

Bodenarten siehe "Wartungshinweise"

(Soil types see "Maintenance Instructions")

0,6 m³

Betonmenge (Concrete amount)