
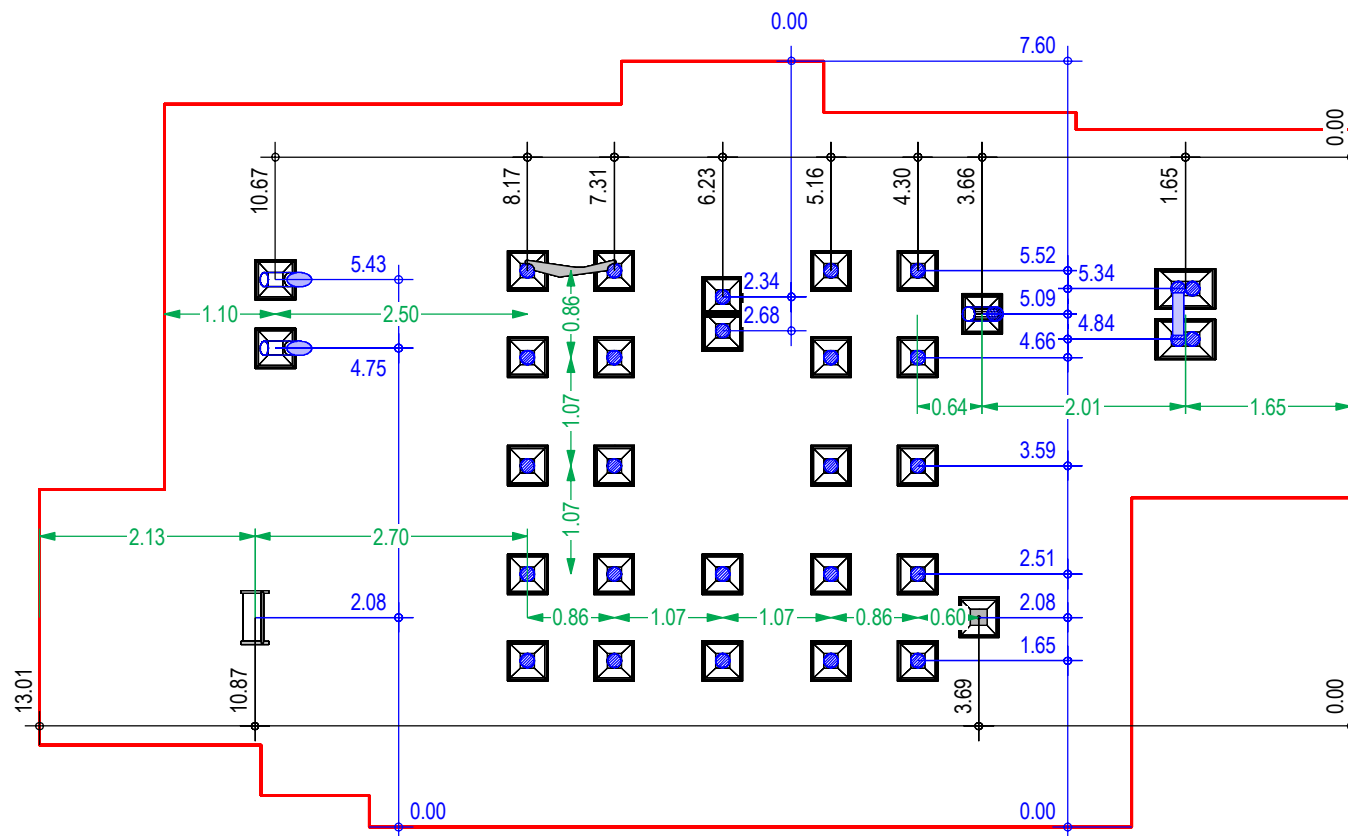
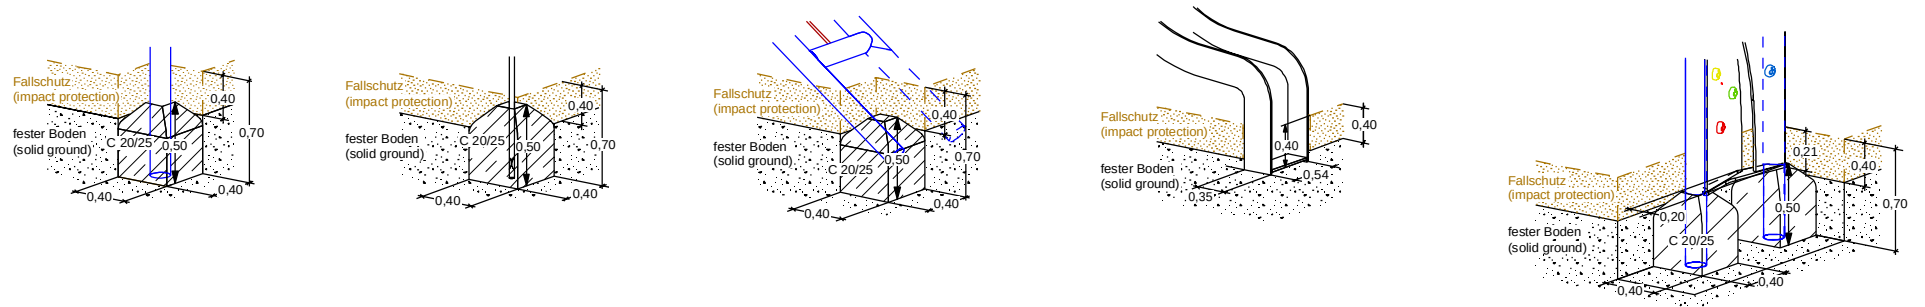


Alternativ: Fundament flach/kantig
(Alternative: Foundations plain/edged)

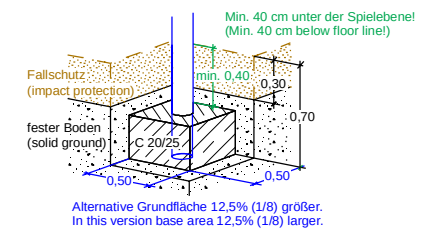

FUNDAMENTPLAN (FOUNDATION PLAN)

Spielkombination - Exoticcs - "Groitzsch - E01"
Tower systemn - Exoticcs - "Groitzsch - E01"

ab 5 Jahre 5 years up on
Unverbindl. Altersempfehlung (Non-binding age recommendation)

ca. 288 kg
Schwerstes Teil (Heaviest part)

DIN A4 / M 1:75

Maßangaben in Meter
(Dimensions in meters)

Techn. Änderungen vorbehalten.
(Technical modifications reserved.)

A.H. 16.02.2023
Geändert (Amended)

CA4-412-M01-AE*-73W0-000

2,30 m
Max. freie Fallhöhe (Max. free height of fall)

Bodenarten siehe "Wartungshinweise"
(Soil types see "Maintenance Instructions")

2,0 m³
Betonmenge (Concrete amount)

A.B. 24.03.2020
Erstellt (Created)

